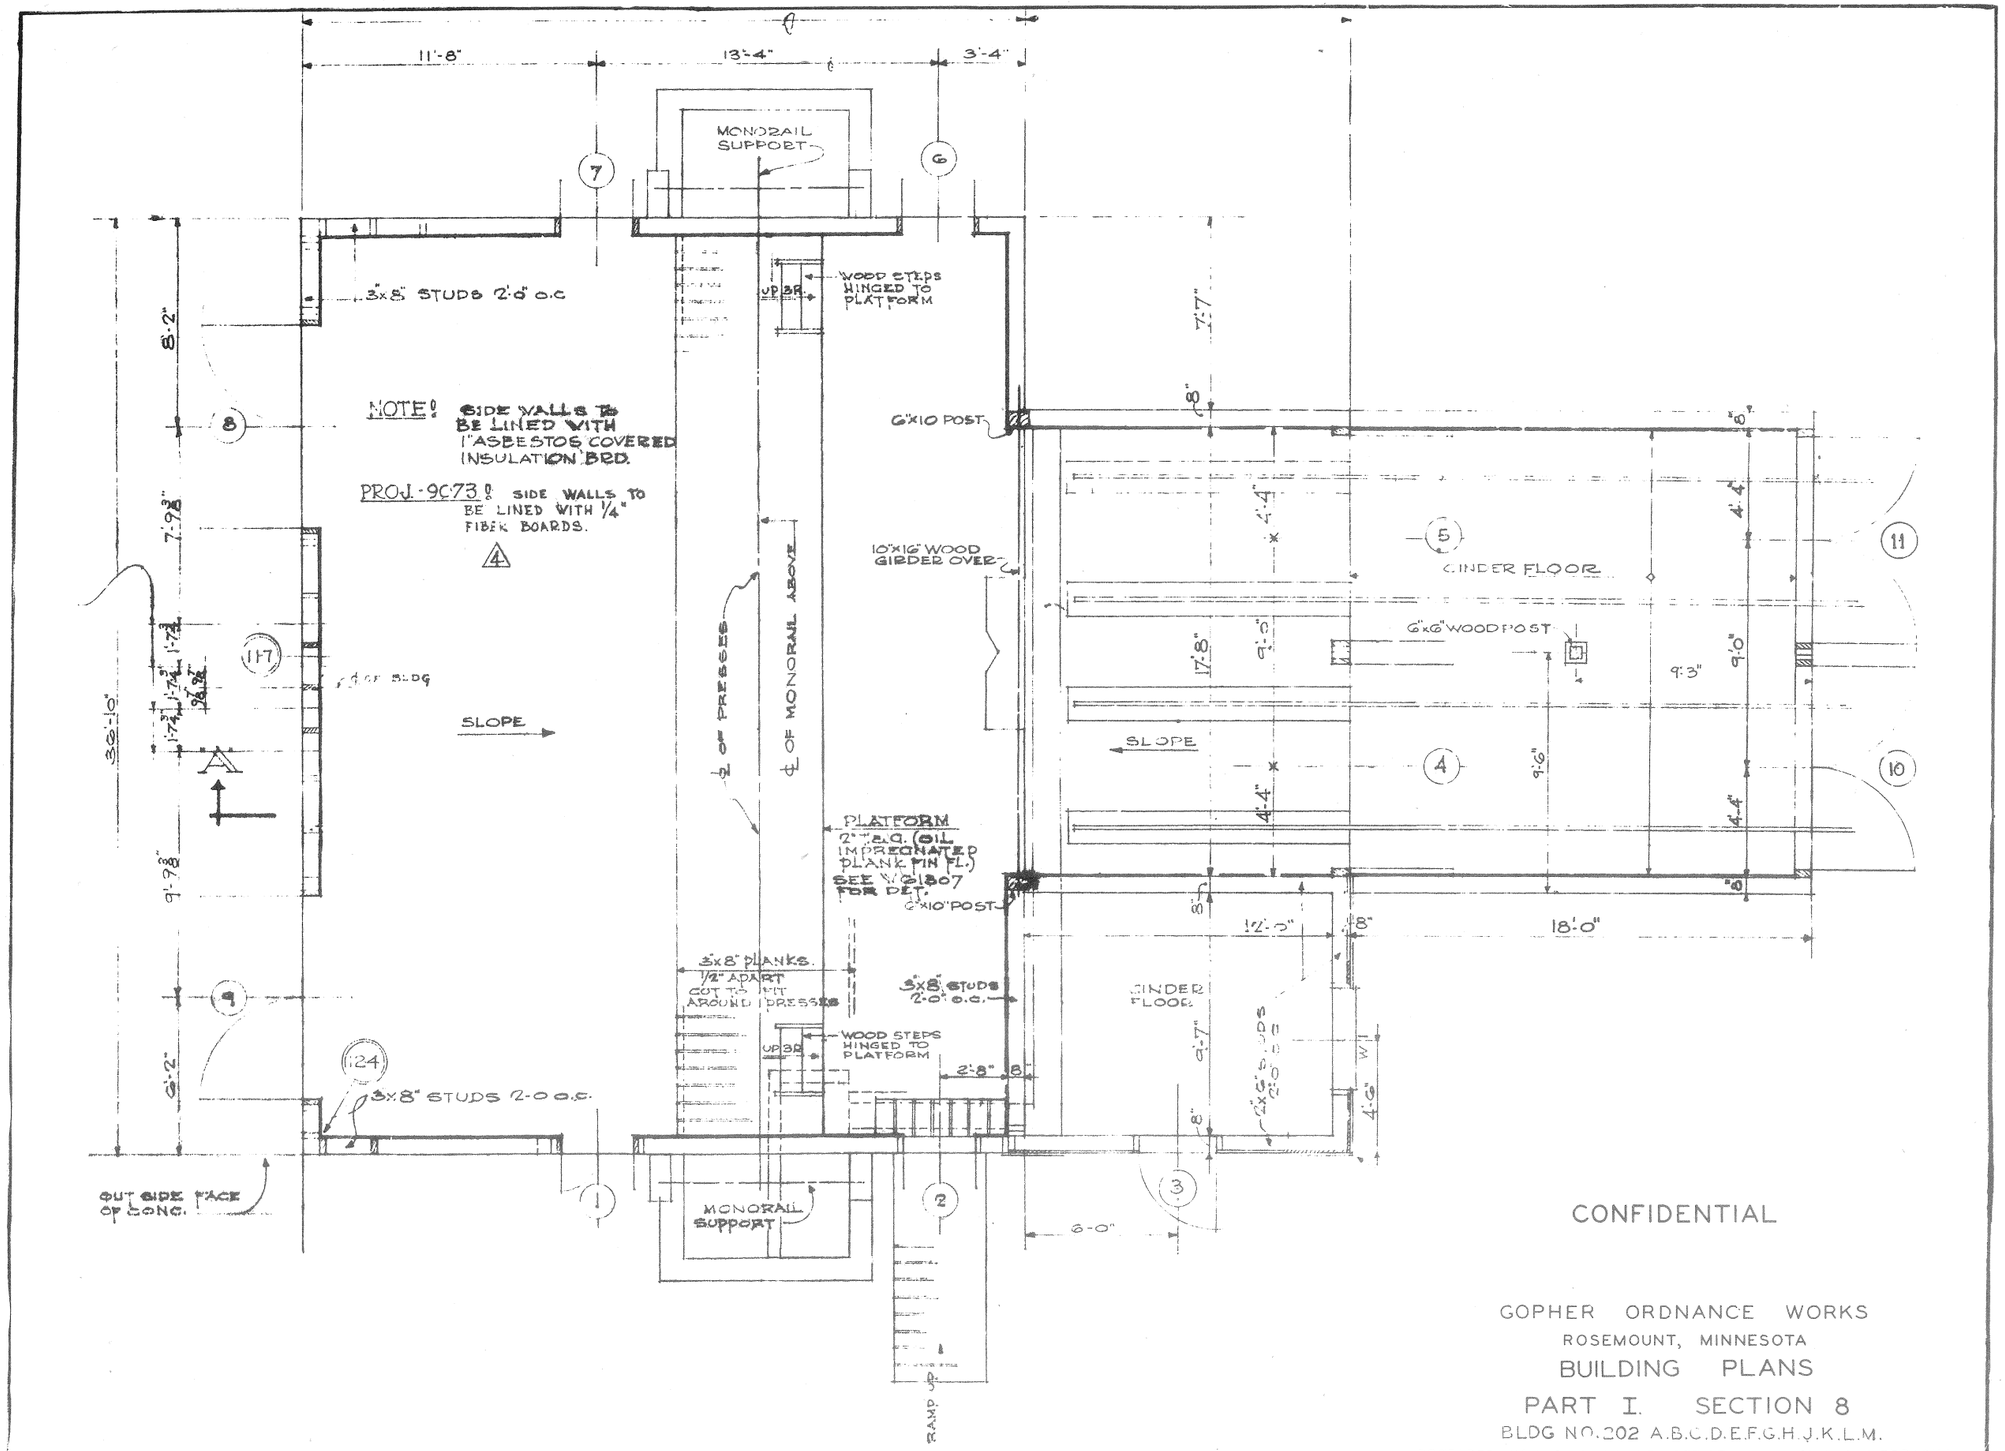

FLOOR PLAN

CONFIDENTIAL

GOPHER ORDNANCE WORKS
ROSEMOUNT, MINNESOTA
BUILDING PLANS
PART I. SECTION 8
BLDG NO. 202 A.B.C.D.E.F.G.H.J.K.L.M.
PREPARED IN U.S. ENGINEER OFFICE OMAHA, NEBRASKA