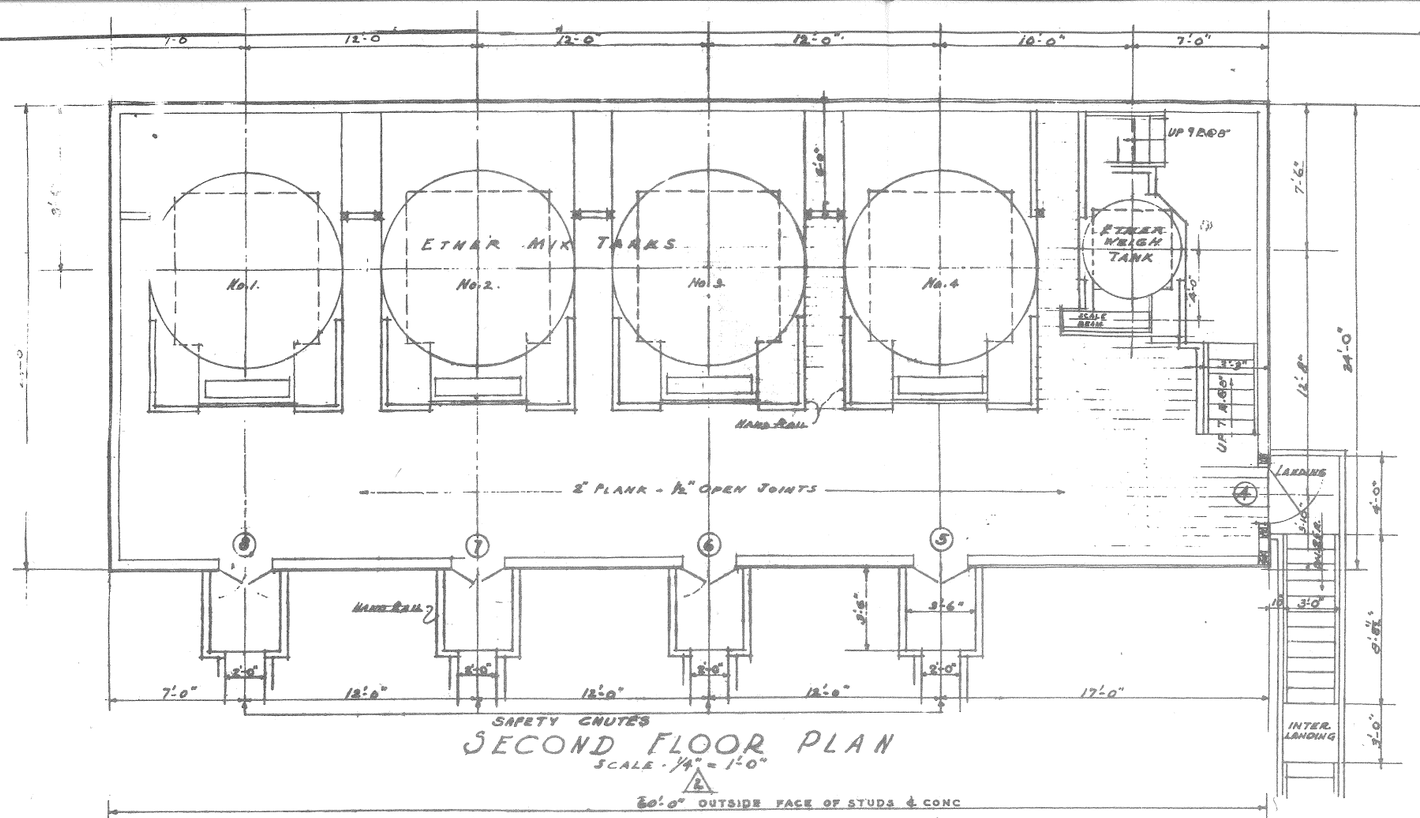

SECOND FLOOR PLAN

SCALE - 1/4" = 1'-0"

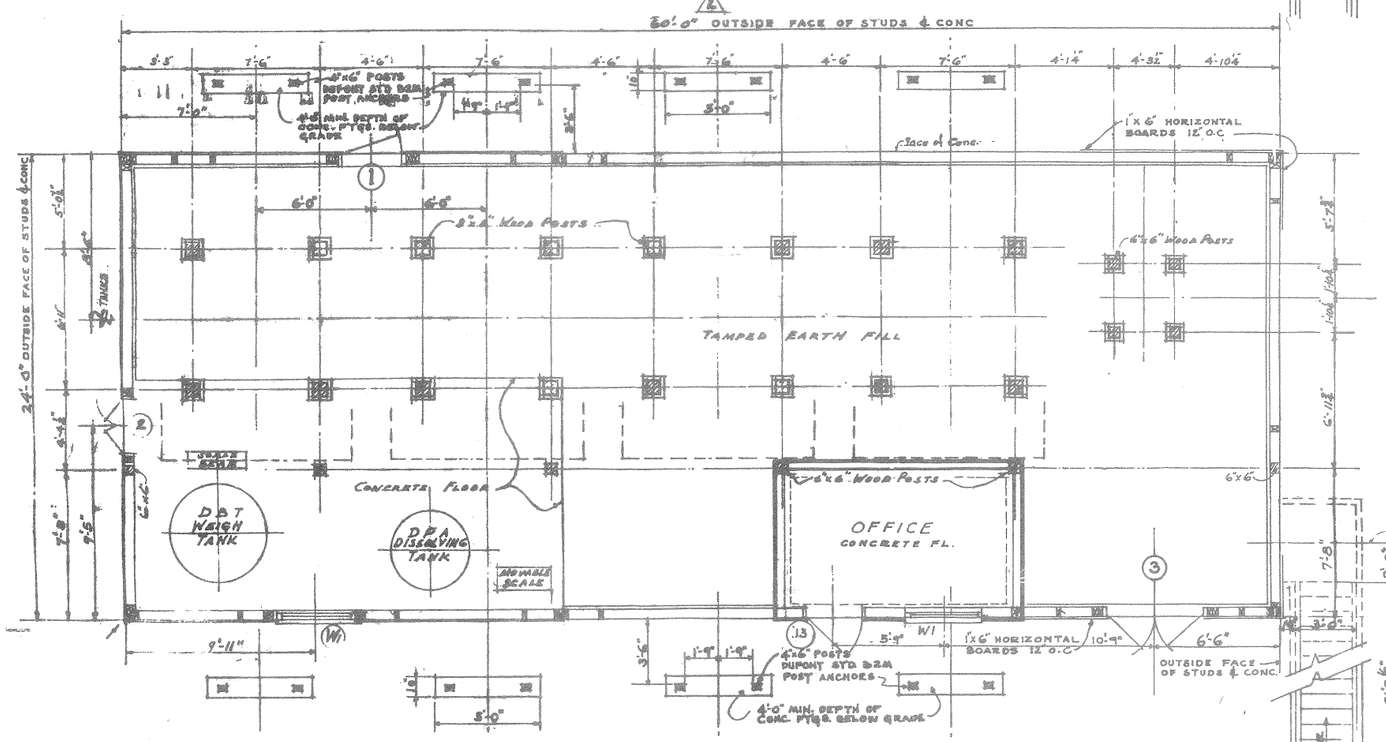

GROUND FLOOR PLAN

CONFIDENTIAL

GOPHER ORDNANCE WORKS
ROSEMOUNT, MINNESOTA

BUILDING PLANS

PART I. SECTION B

BLDG. 206 A-B-C-D-E-F

PREPARED IN U.S. ENGINEER OFFICE
OMAHA, NEBRASKA