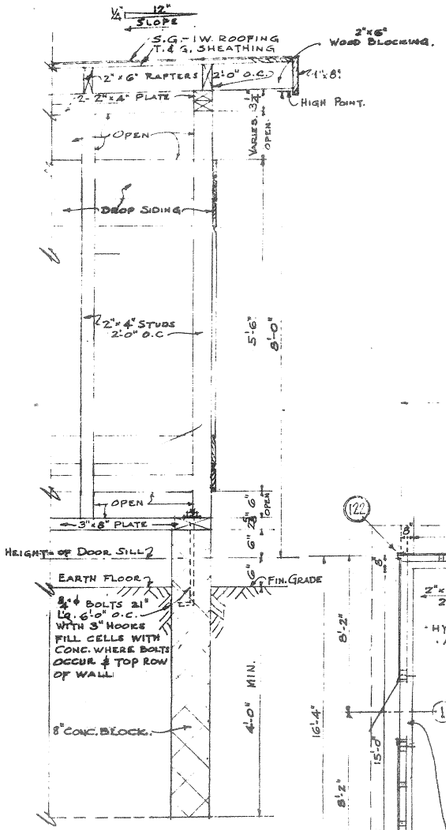

• TYPICAL • SECTION •
OF EXTERIOR WALLS.

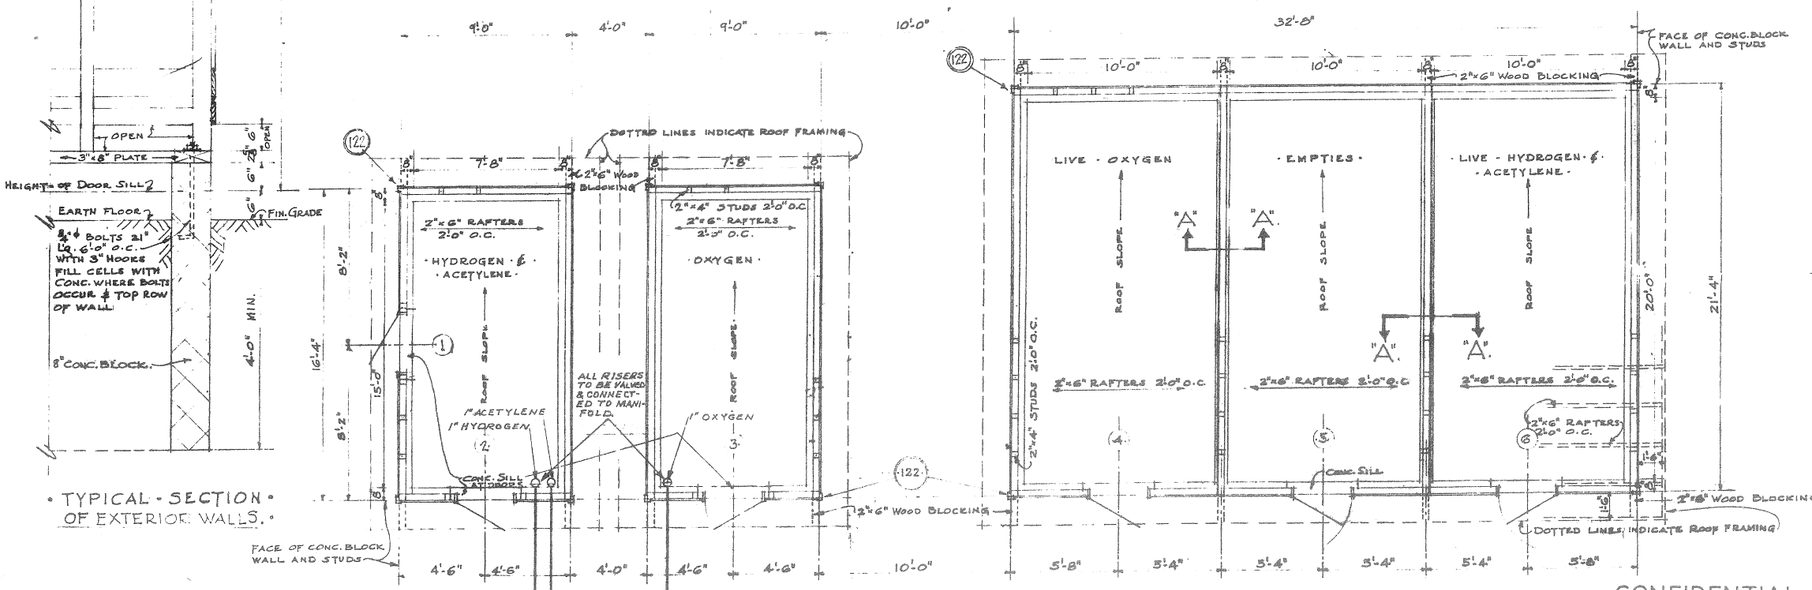

• WORKING • STORAGE •

• PLAN • OF • LIVE & DEAD • STORAGE •

CONFIDENTIAL

GOPHER ORDNANCE WORKS
ROSEMOUNT, MINNESOTA

BUILDING PLANS
PART I SECTION 8

BLDG. NO. 726

PREPARED IN U.S. ENGINEER OFFICE OMAHA, NEBRASKA