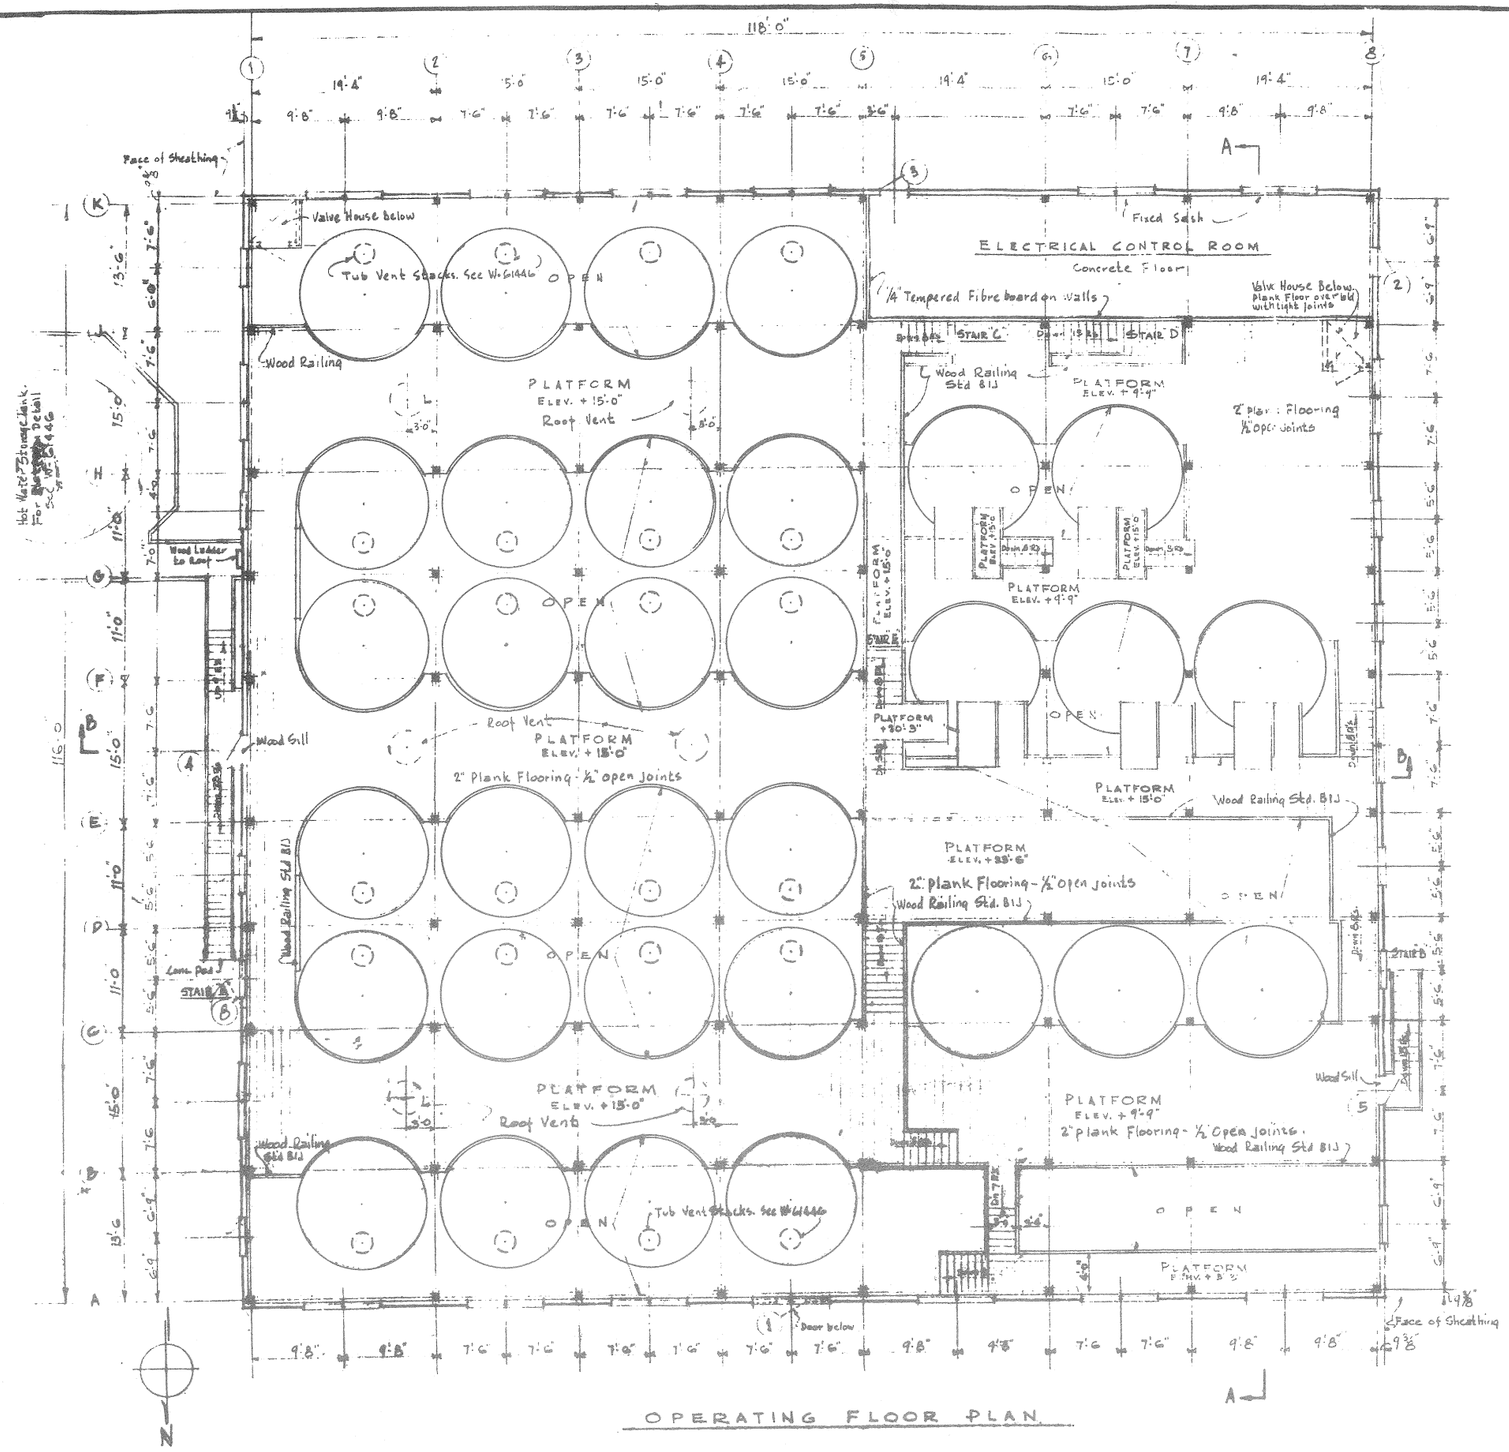
118'-0"
116'-0"
Face of Sheathing
Valve House below
Tub Vent Stacks. See W-61446
OPEN
Wood Railing
PLATFORM
ELEV. + 15'-0"
Roof Vent
Hot Water Storage Tank. For Detail See W-61446
Wood Ladder to Roof
Wood Sill
2" Plank Flooring - ½" open Joints
Wood Railing Std. B1J
Lone Post
STAIR A
STAIR B
STAIR C
STAIR D
STAIR E
ELECTRICAL CONTROL ROOM
Concrete Floor
Fixed Sash
¼" Tempered Fibre board on walls
Valve House Below. Plank Floor over old with tight Joints
PLATFORM
ELEV. + 9'-9"
2" Plan : Flooring ½" open Joints
PLATFORM
ELEV. + 20'-3"
PLATFORM
ELEV. + 25'-6"
2" plank Flooring - ½" open joints
Door below
Door Stop
Door Sill
Down 8 Sq.
Down 5 Sq.
Down 6 Sq.
Down 8 Sq.
Down 7 Sq.
Down 5 Sq.
Down 4